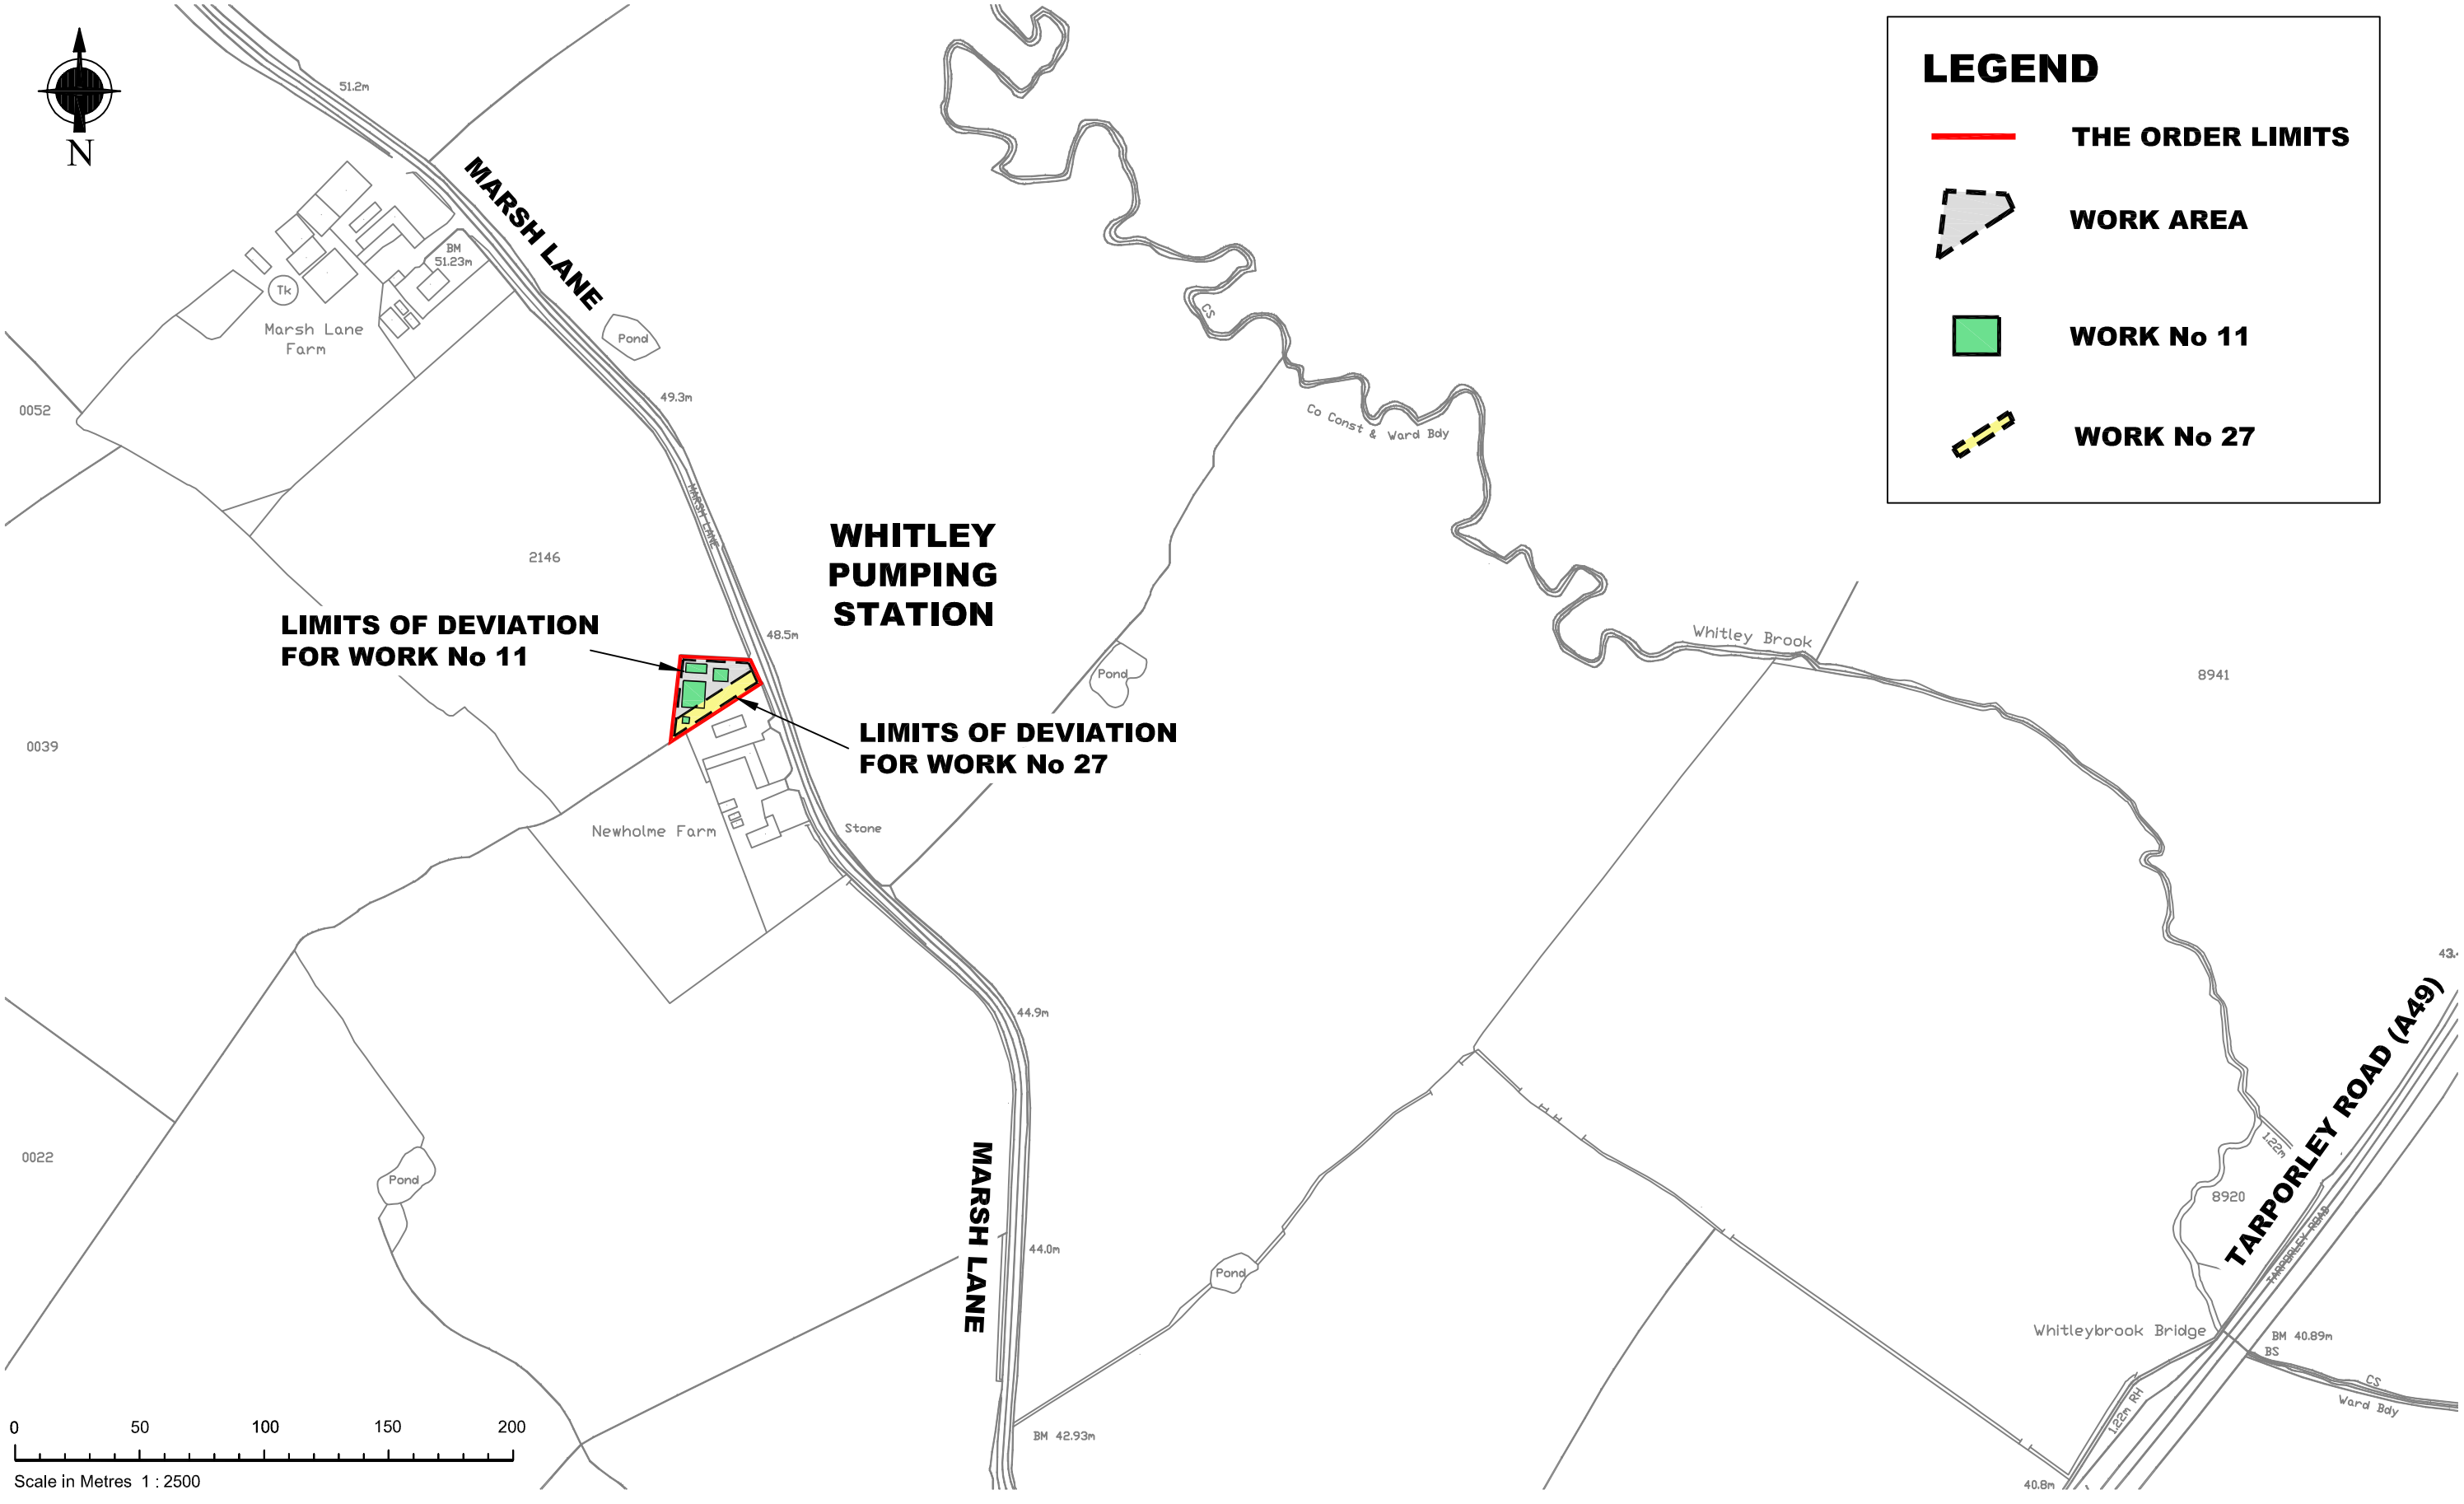

TITLE

HOLFORD BRINEFIELD - KGSP - WORKS PLAN [REGULATION 5(2)(j)] - SHEET 2 OF 9

REV		CHKD BY	DATE
B1	FOR DCO APPLICATION	RDS	26.10 2015
REV	ALTERATIONS	CHKD BY	DATE

THIS DRAWING IS PRIVATE AND CONFIDENTIAL AND IS THE PROPERTY OF KEUPER GAS STORAGE LIMITED, IT MUST NOT BE COPIED OR LENT WITHOUT THE CONSENT OF KEUPER GAS STORAGE LIMITED BRINE AND WATER SECTION AND MUST BE RETURNED WITH TENDER AND / OR ON COMPLETION OF ORDER.

KEUPER GAS STORAGE LIMITED
BRINE AND WATER SECTION, NORTHWICH SITES,
HOLFORD BRINEFIELD, LOSTOCK GRALAM,
NORTHWICH, CHESHIRE, CW9 7TD.

WARNING
THIS DRAWING HAS BEEN GENERATED USING C.A.D AUTHORISED COPYING AND MICROFILMING IS PERMITTED BUT UNDER NO CIRCUMSTANCES SHOULD REVISIONS BE MADE TO THE DRAWING EXCEPT BY UPDATING THE C.A.D MASTER IMAGE. IF ANY DOUBT EXISTS PLEASE CONTACT HOLFORD DRAWING OFFICE FOR CONFIRMATION OF CURRENT DRAWING STATUS

DRN. BY	Alan Skelhorn	DATE	02.02 2015
CHECKED BY	RDS	DATE	02.02 2015
TELE:			
EXT:			

APPROVED BY: C, M, INST, E

ACC. No.

PROJECT No.

SCALE: 1 : 2500

WORKS | PLANT REF

APPLICATION NUMBER: EN030002

SIZE: A3

GEOG. AREA(S)

DRAWING No.: 13-03-01/HOL/24/502

REV: B1