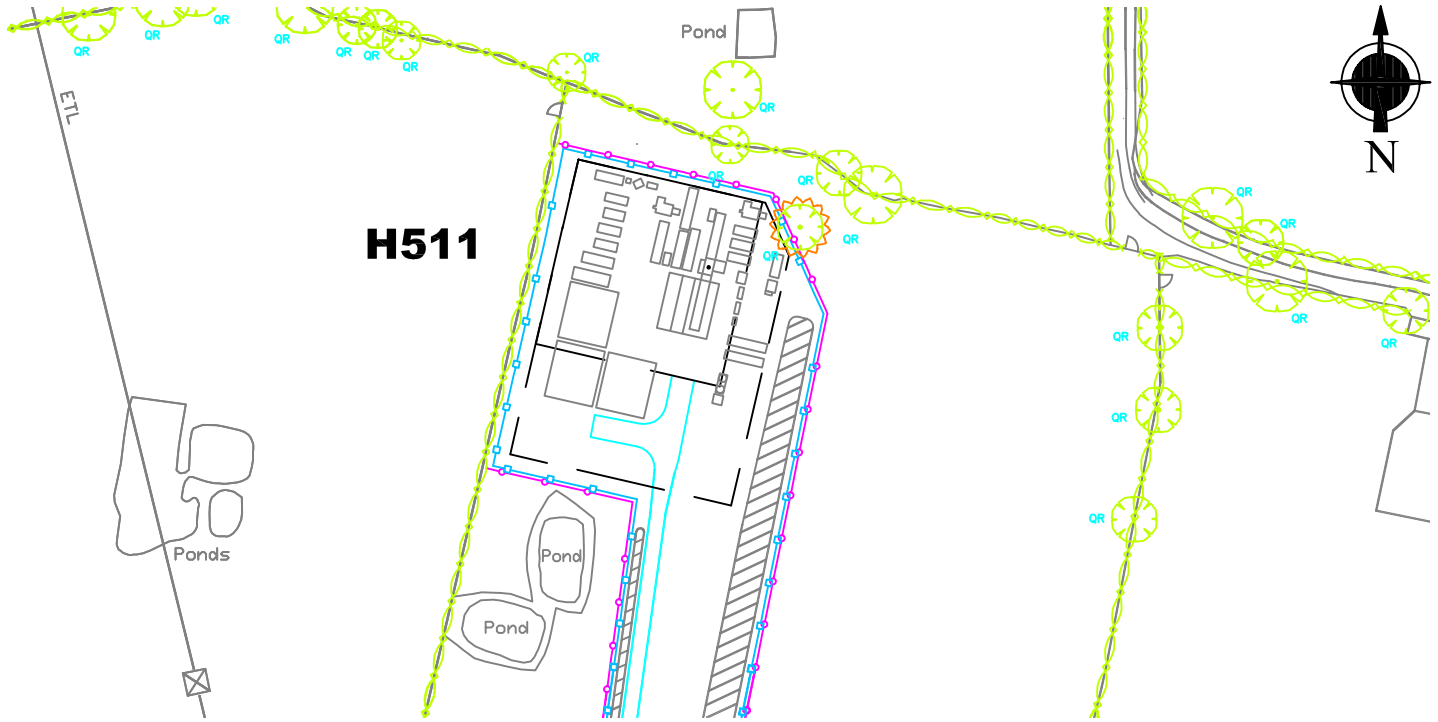

STEP 1 - ROAD/DRILLING COMPOUND CONSTRUCTION

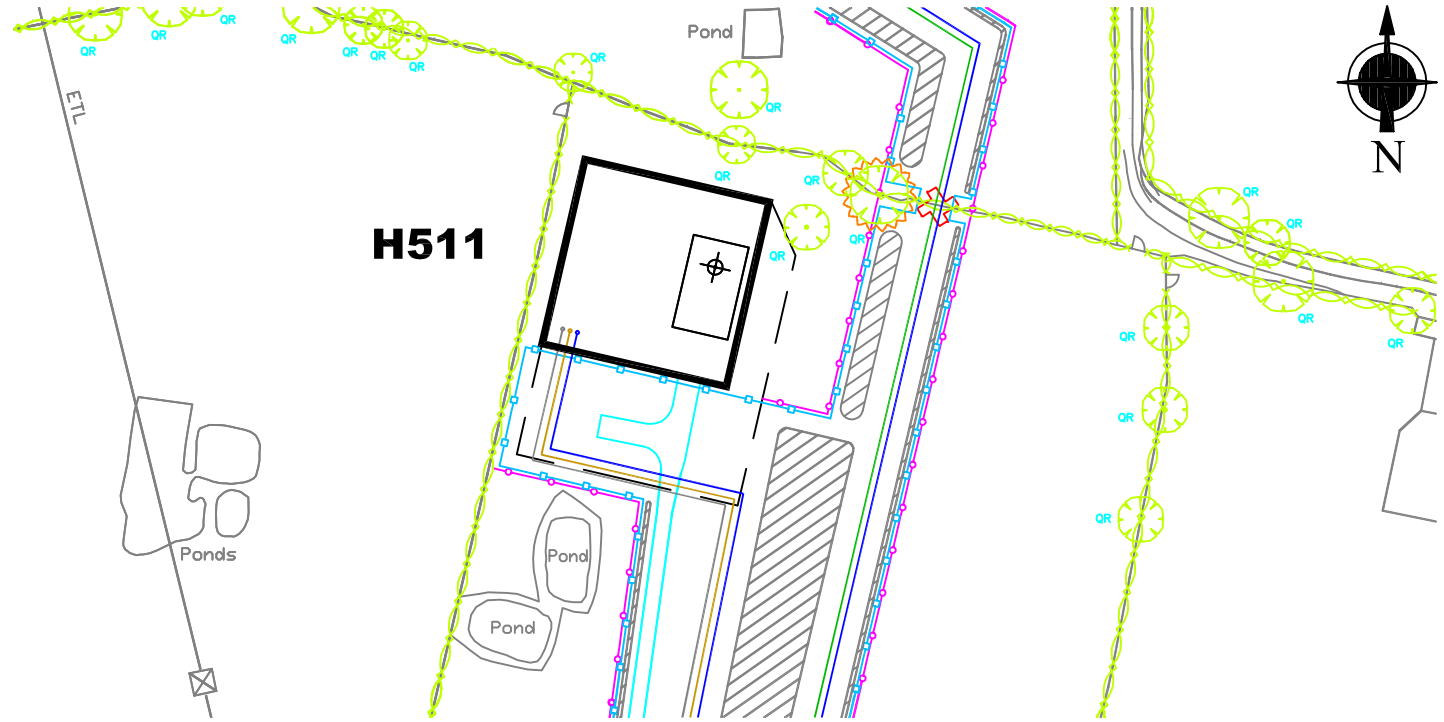

STEP 2 - BRINE/WATER/NITROGEN PIPELINE CONSTRUCTION

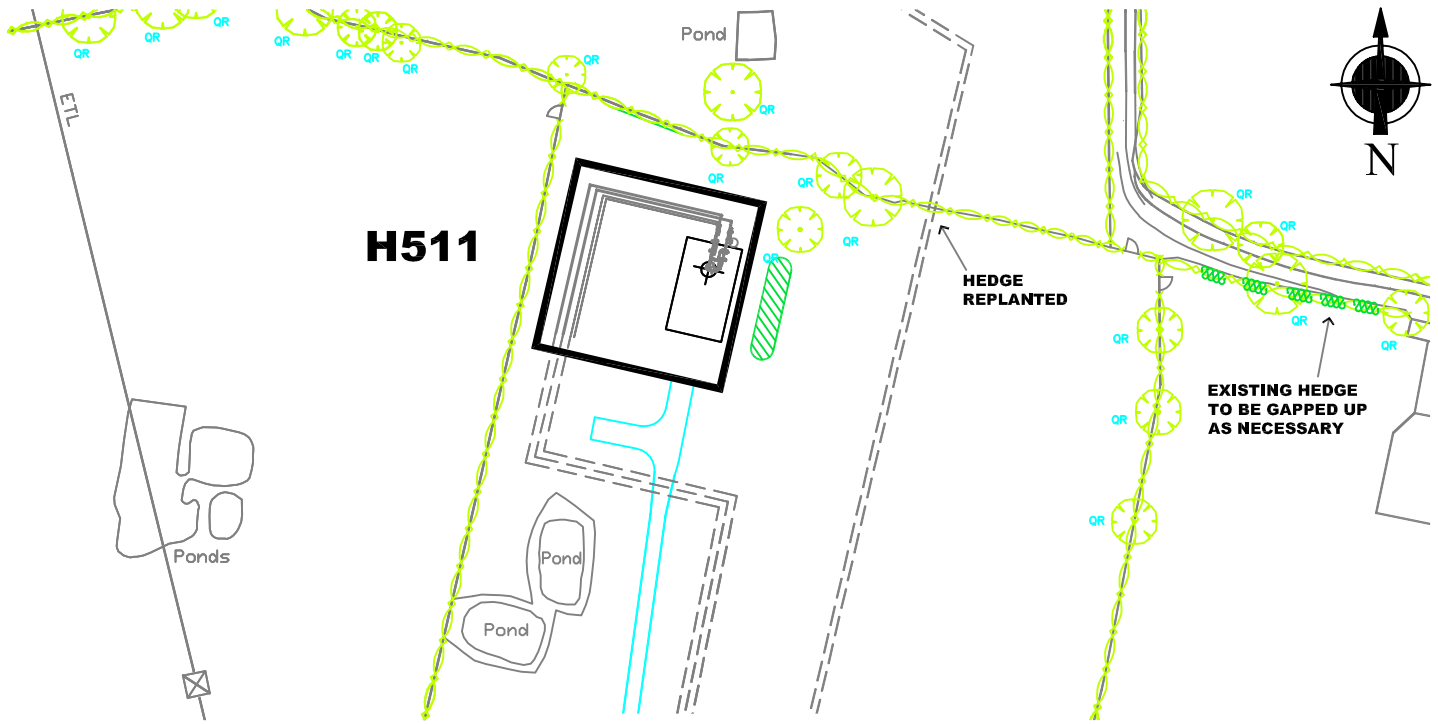

STEP 3 - SOLUTION MINING

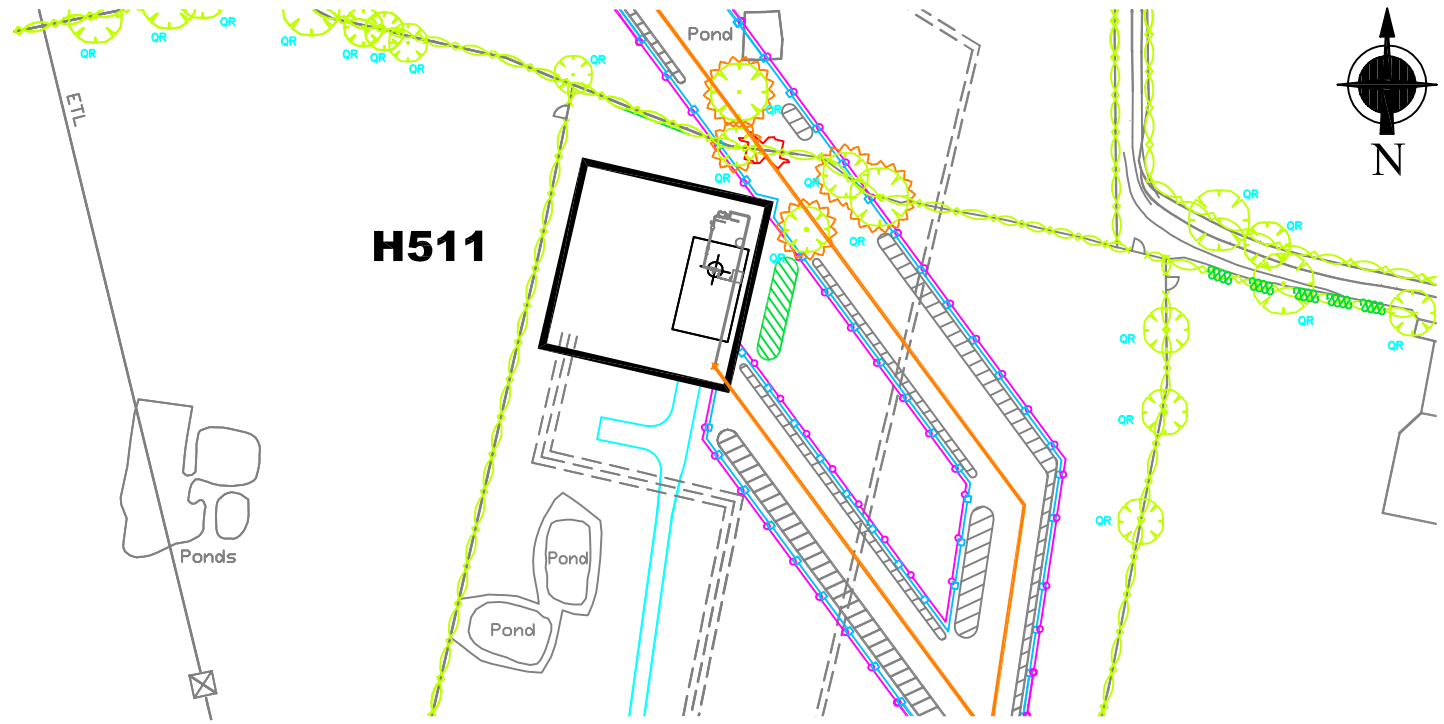

STEP 4 - GAS PIPELINE CONSTRUCTION

LEGEND ~ CONSTRUCTION PHASES

- Existing Trees
- Existing Hedgerow

TREE SPECIES

Ag	*Alnus glutinosa*	Alder
Ca	*Corylus avellana*	Hazel
Cm	*Crataegus mongyna*	Hawthorn
Fe	*Fraxinus excelsior*	Ash
Pn	*Populus nigra*	Black Poplar
Ps	*Prunus spinosa*	Blackthorn
QR	*Quercus robur*	Oak
Sn	*Sambucus nigra*	Elder
Sx	*Salix sp(p)*	Willow sp.

- Existing Hedge to be removed
- Temp construction area outer fence line boundary
- Permanent or Semi-Permanent soil mound
- Proposed Gas Pipe
- Proposed Water Main
- Proposed Brine Main
- Proposed Nitrogen Pipe
- Proposed Brine Main
- New Site Roads
- New Underground Pipeline Routes
- Demarcation Fence
- Stock Fencing
- Newt Fencing

LEGEND ~ LANDSCAPE PHASE

- Existing Hedgerow
- Existing Hedge to be removed and replaced at a later date
- Hedgerow and Woodland Screen Planting
- Existing Hedgerow with gaps to be infilled with new tree & hedgerow planting

0 10 20 30 40 50 60 70 80 90 100

Scale in Metres 1 : 2000

TITLE

HOLFORD BRINEFIELD - KGSP - DEVELOPMENT AT WELLHEAD H511

REV		CHKD BY	DATE
B1	FOR DCO APPLICATION	RDS	26.10 2015
REV	ALTERATIONS	CHKD BY	DATE

THIS DRAWING IS PRIVATE AND CONFIDENTIAL AND IS THE PROPERTY OF KEUPER GAS STORAGE LIMITED, IT MUST NOT BE COPIED OR LENT WITHOUT THE CONSENT OF KEUPER GAS STORAGE LIMITED BRINE AND WATER SECTION AND MUST BE RETURNED WITH TENDER AND / OR ON COMPLETION OF ORDER.

KEUPER GAS STORAGE LIMITED
BRINE AND WATER SECTION, NORTHWICH SITES,
HOLFORD BRINEFIELD, LOSTOCK GRALAM,
NORTHWICH, CHESHIRE, CW9 7TD.

WARNING
THIS DRAWING HAS BEEN GENERATED USING C.A.D AUTHORISED COPYING AND MICROFILMING IS PERMITTED BUT UNDER NO CIRCUMSTANCES SHOULD REVISIONS BE MADE TO THE DRAWING EXCEPT BY UPDATING THE C.A.D MASTER IMAGE. IF ANY DOUBT EXISTS PLEASE CONTACT HOLFORD DRAWING OFFICE FOR CONFIRMATION OF CURRENT DRAWING STATUS

DRN. BY	Alan Skelhorn	DATE	02.02 2015
CHECKED BY:	RDS	DATE	02.02 2015
TELE:			
EXT:			

APPROVED BY: C | M | INST | E

ACC. No. | PROJECT No. | SCALE 1 : 2000

WORKS | PLANT REF. | APPLICATION NUMBER EN030002 | SIZE A3

GEOG. AREA(S) | DRAWING No. 13-03-01/HOL/24/251 | REV B1